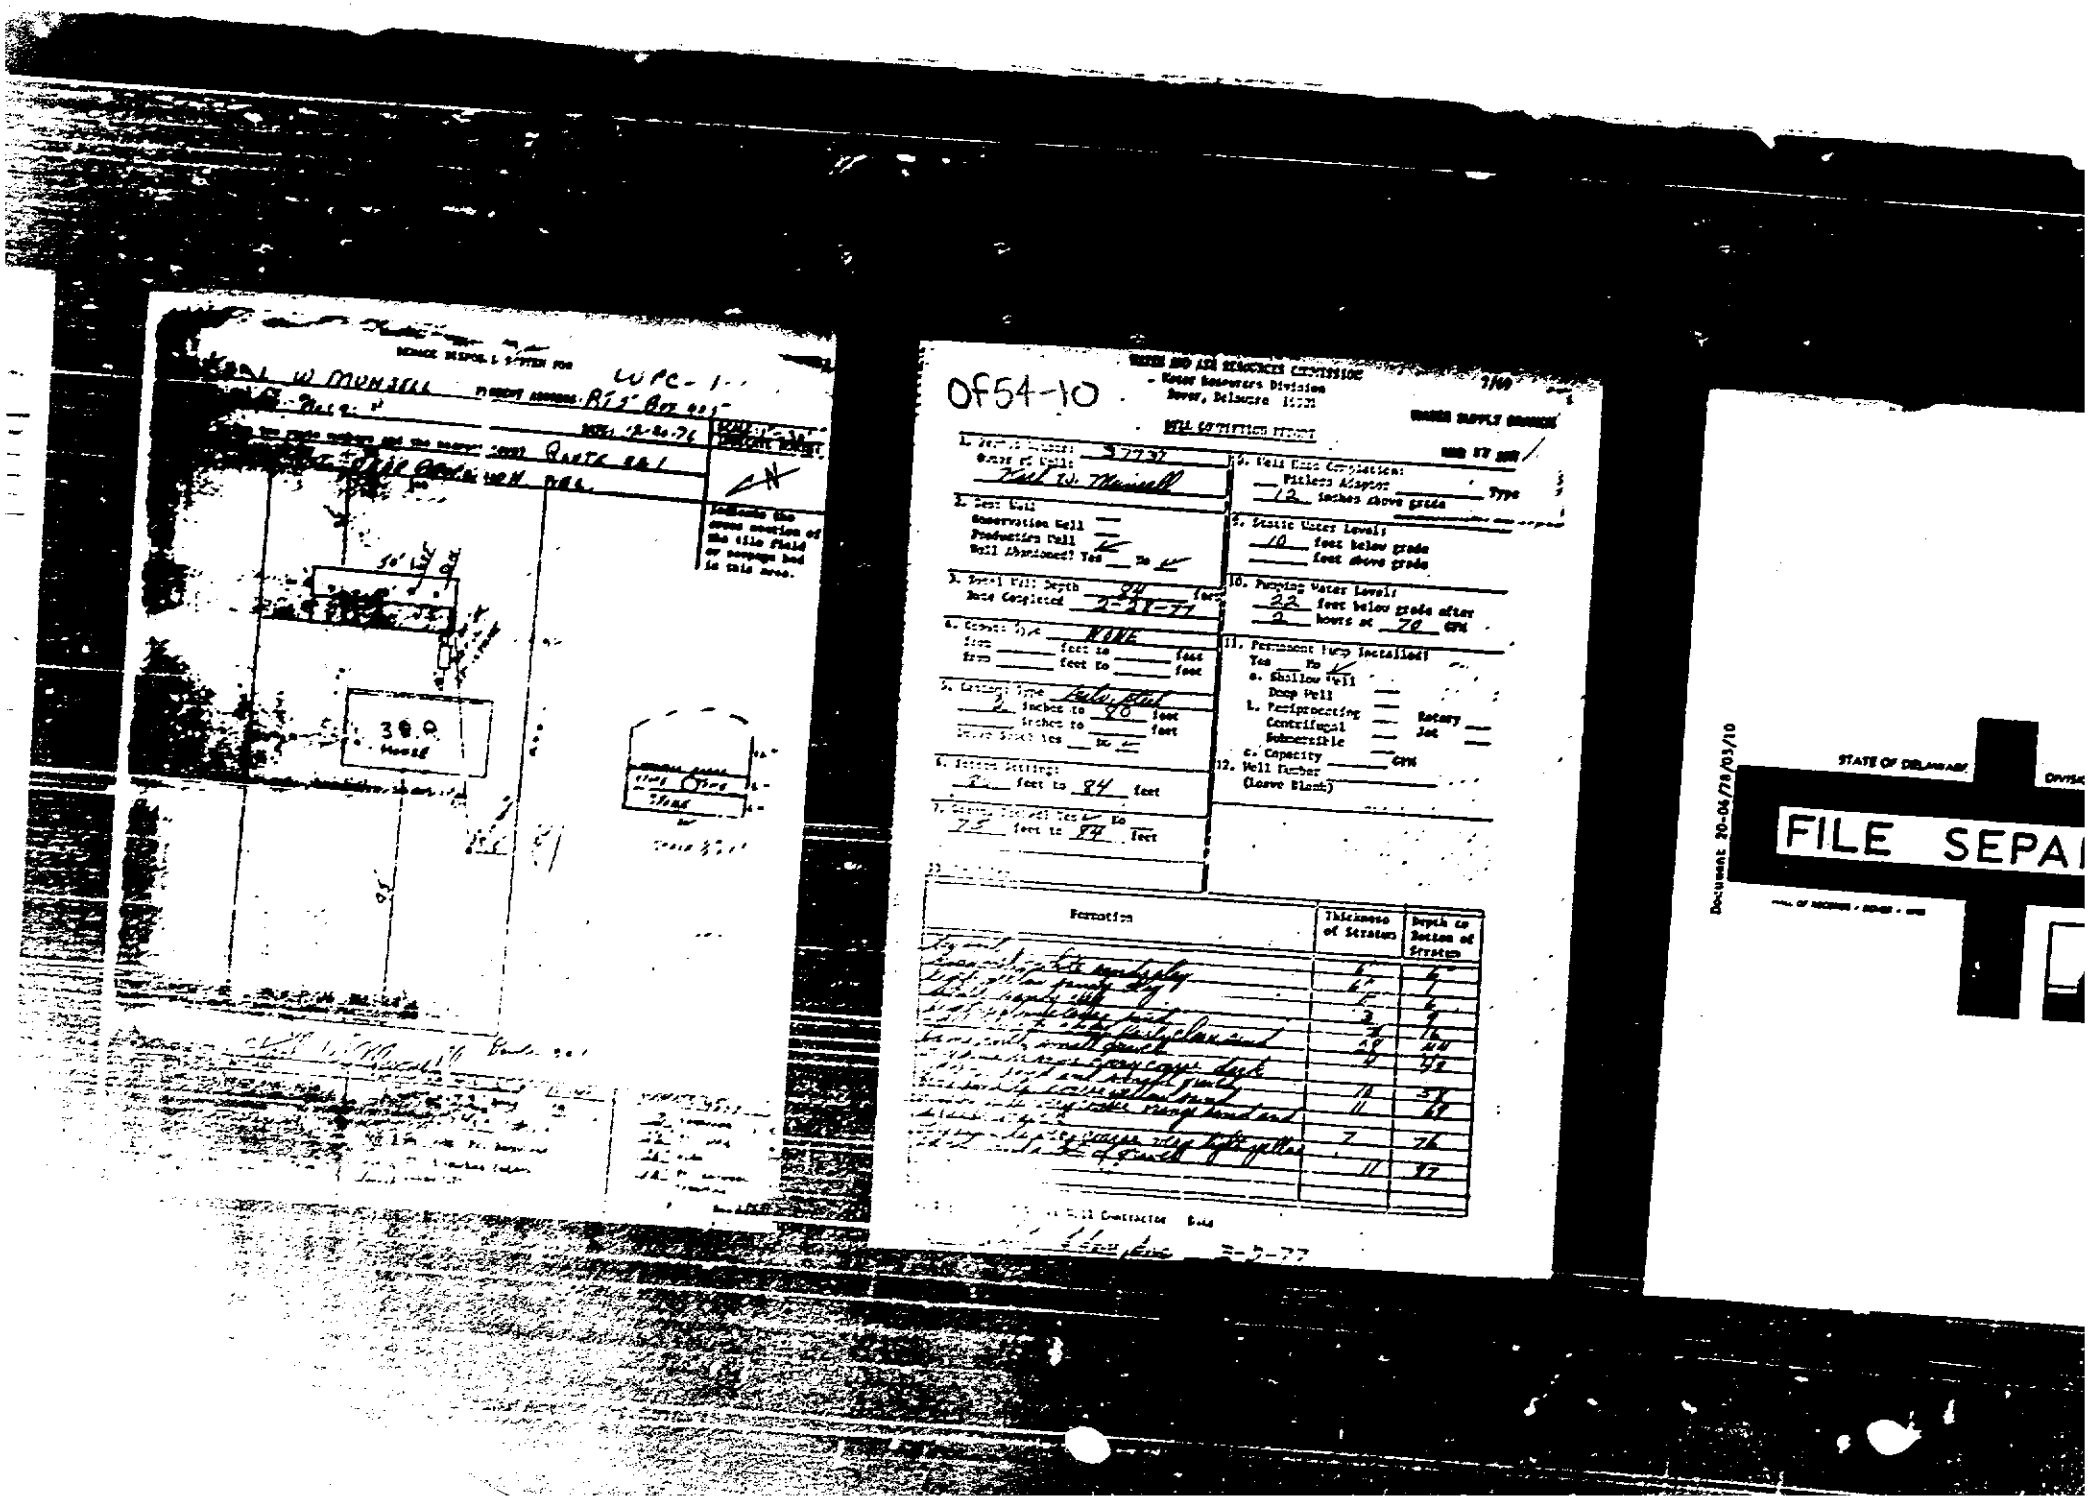

WATER AND AIR RESOURCES COMMISSION
- Water Resources Division
Dover, Delaware 19901

WELL CONSTRUCTION REPORT

0f54-10

Karl W. Munsell

Rte 2

Rte 2 Box 225

Route 88

Route 88

Millsboro

Millsboro

30.0

Well Contractor

2-7-77

STATE OF DELAWARE

FILE SEPA

Document 20-04/78/03/10